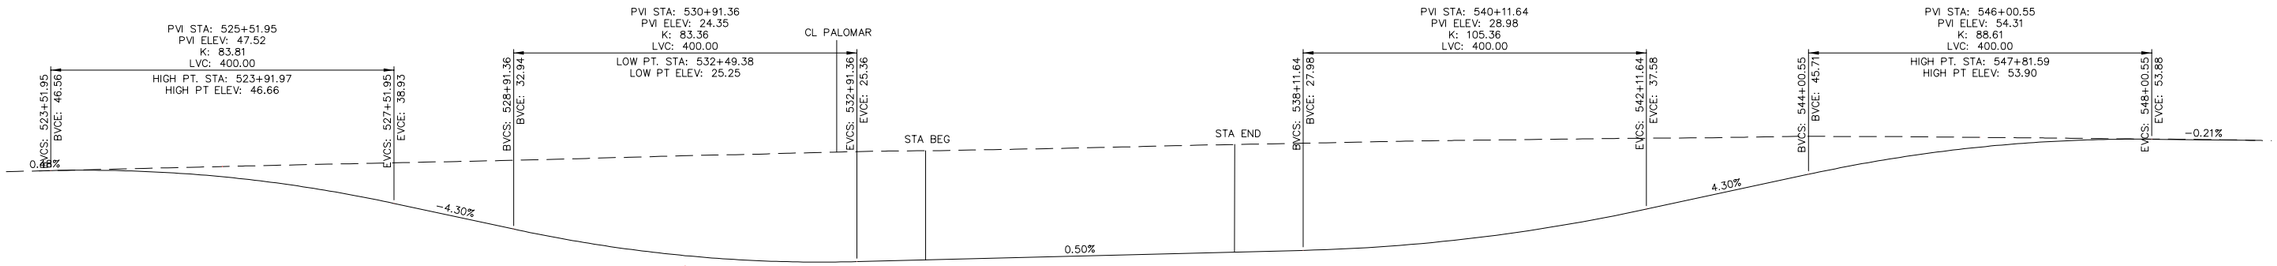

PROFILE GRADE
HORIZ. SCALE 1"=80'
VERT. SCALE 1"=16'

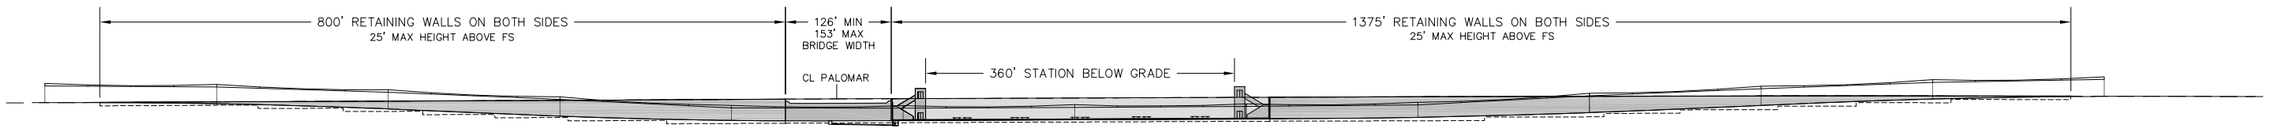

ELEVATION
HORIZ. SCALE 1"=80'
VERT. SCALE 1"=80'

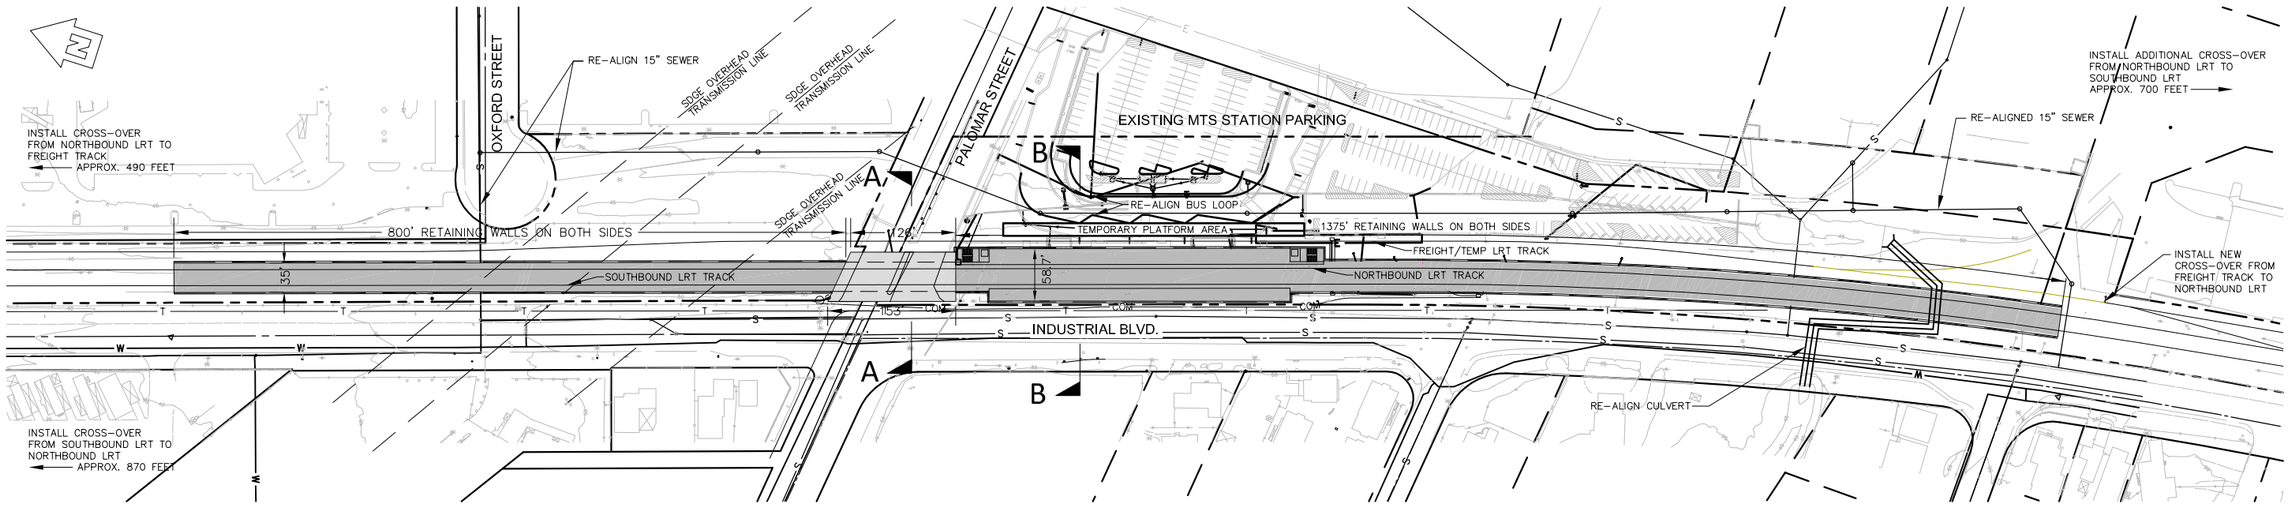

PLAN
SCALE 1"=80'

LEGEND:

RIGHT-OF-WAY LINE	
RETAINING WALL	
STORM DRAIN	
WATER LINE	W
UNDERGROUND ELECTRICAL LINE	E
GAS LINE	G
FIBER OPTIC LINE	T
SEWER LINE	S

PRELIMINARY – NOT FOR CONSTRUCTION

T·Y LIN INTERNATIONAL
404 CAMINO DEL RIO SOUTH, SUITE 700, SAN DIEGO, CA. 92108
(619) 692-1920 www.tylin.com

CONSTRUCTION RECORD	REFERENCES	By	REVISIONS	Date	Approved	BENCH MARK
CONTRACTOR:						
INSPECTOR:						
DATE COMPLETED:						

SCALE
HORIZONTAL as shown
VERTICAL as shown
Office:
Field:
Traffic:

Designed By: | Drawn By: | Checked By:
Plans Prepared Under Supervision Of: Date:
R.C.E. No.

PREPARED FOR THE CITY OF CHULA VISTA

CITY OF CHULA VISTA, PUBLIC WORKS DEPARTMENT
GENERAL PLAN – ALTERNATIVE P4
RAIL UNDER PALOMAR STREET WITH STATION IN THE CURRENT LOCATION

Drawing No.
File No.
Sheet No. of