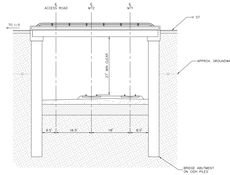

SECTION A-A
FINAL CONDITION
1"=10'

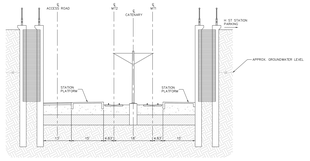

SECTION B-B
FINAL CONDITION
1"=10'

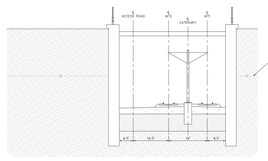

SECTION C-C
FINAL CONDITION
1"=10'

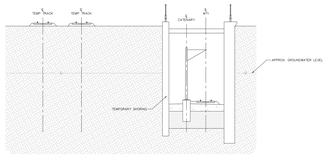

SECTION C-C
TEMPORARY CONDITION
1"=10'

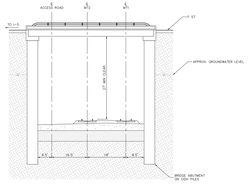

SECTION D-D
FINAL CONDITION
1"=10'

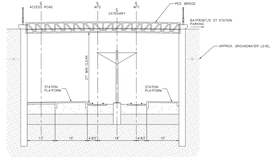

SECTION E-E
FINAL CONDITION
1"=10'

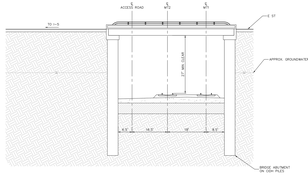

SECTION F-F
FINAL CONDITION
1"=10'

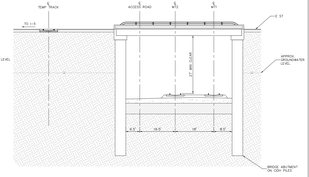

SECTION F-F
TEMPORARY CONDITION
1"=10'

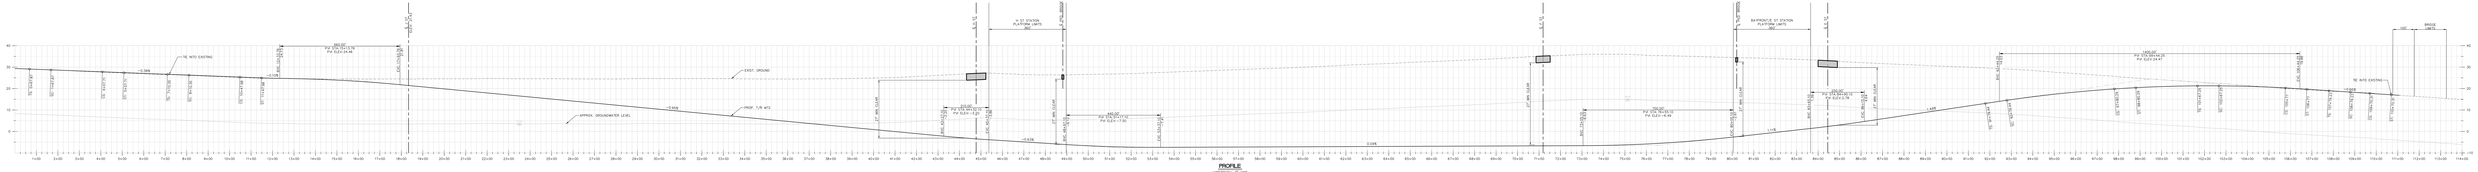

PROFILE
HORIZONTAL 1"=100'
VERTICAL 1"=10'

PLAN
1"=100'

NOTE:
FREIGHT DESIGN SPEED IS 10MPH

E STREET AND H STREET GRADE SEPARATION EXHIBIT

T·Y·LIN INTERNATIONAL